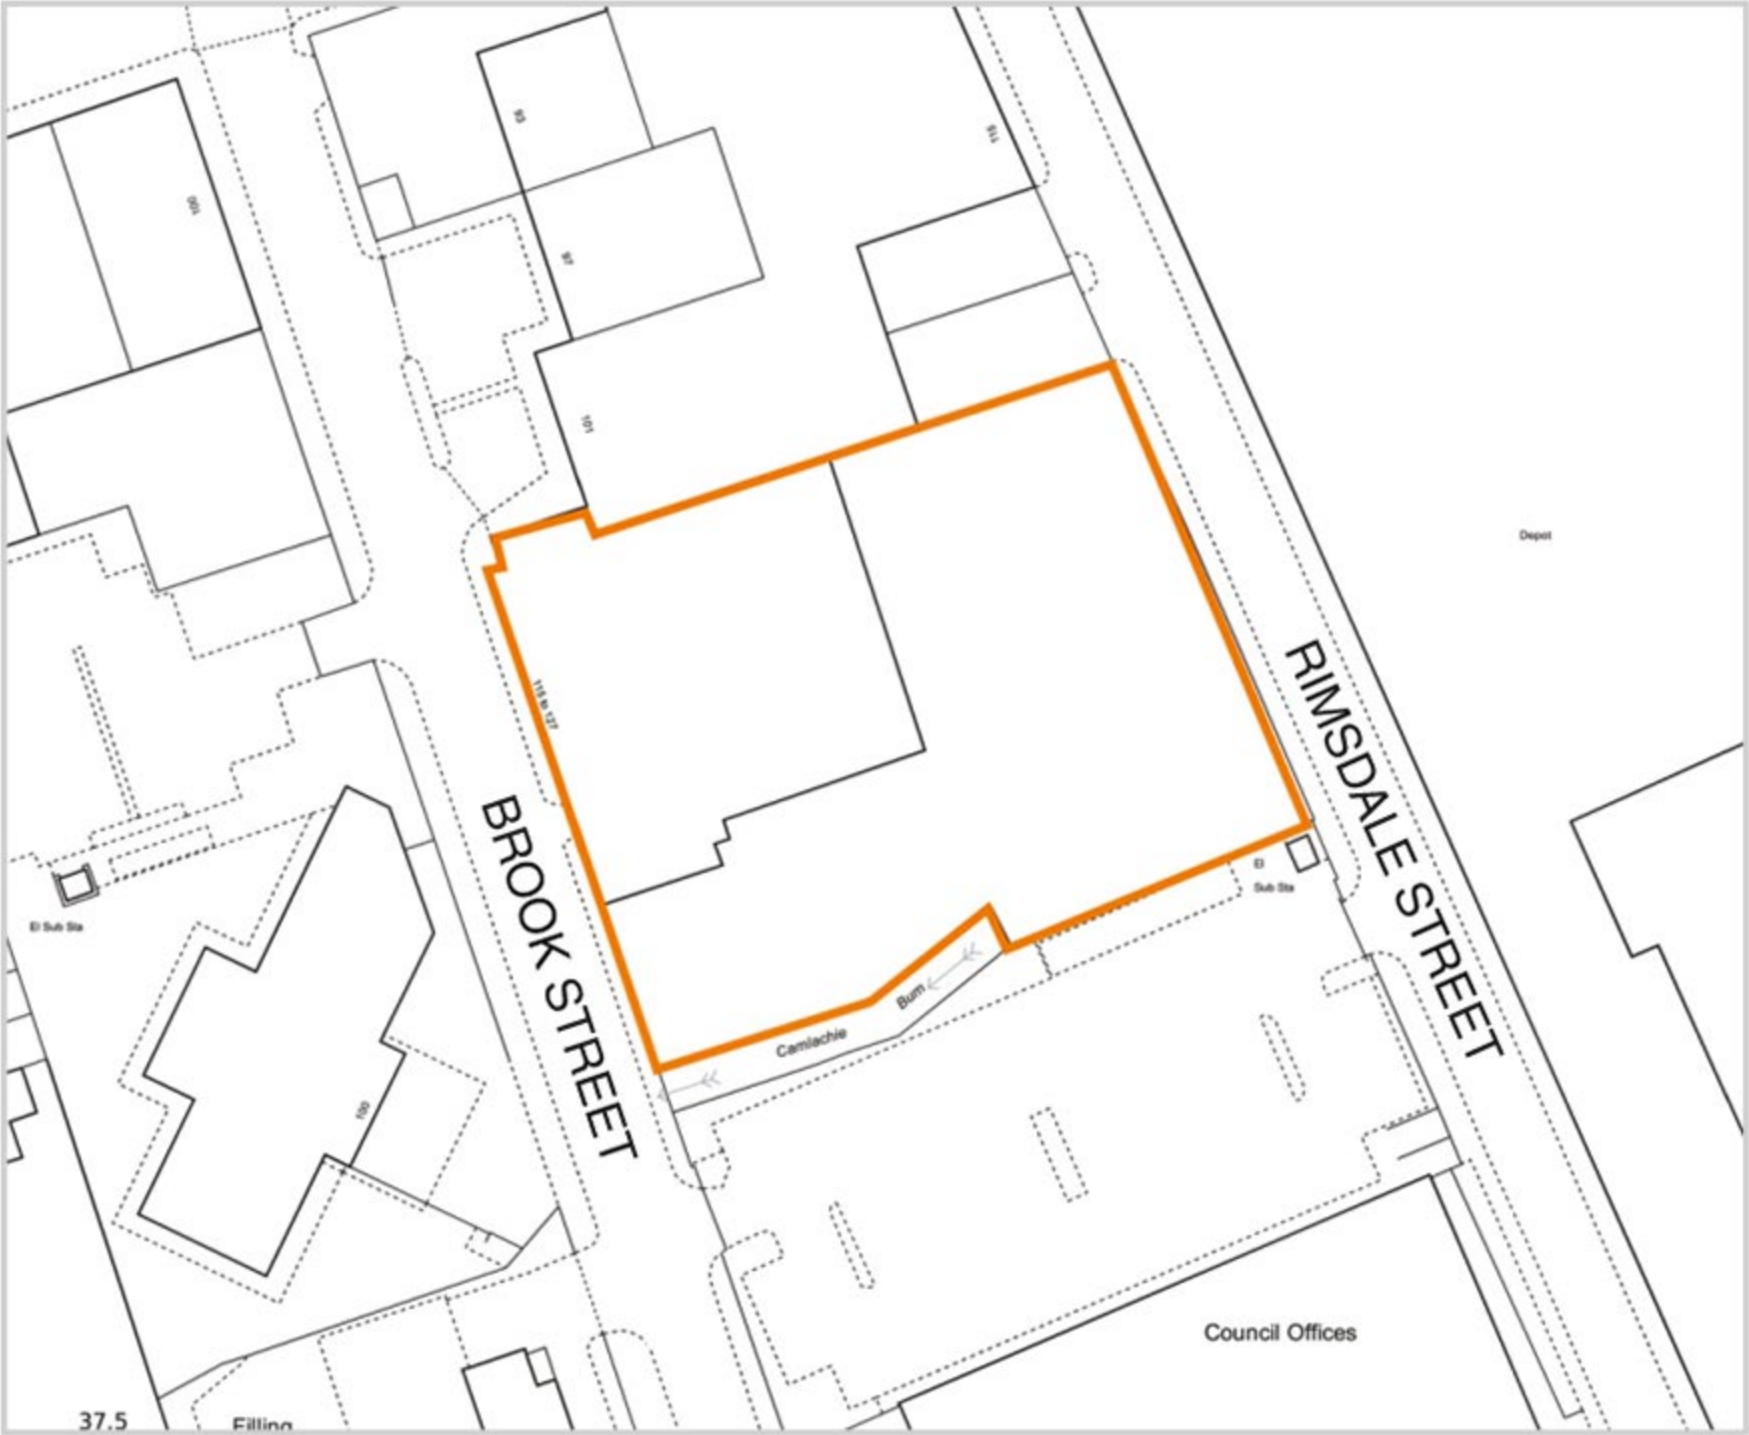
BROOK STREET
RIMSDALE STREET
Council Offices
Depot
Camlachie
Burn
El Sub Sta
El Sub Sta
37.5
Filling